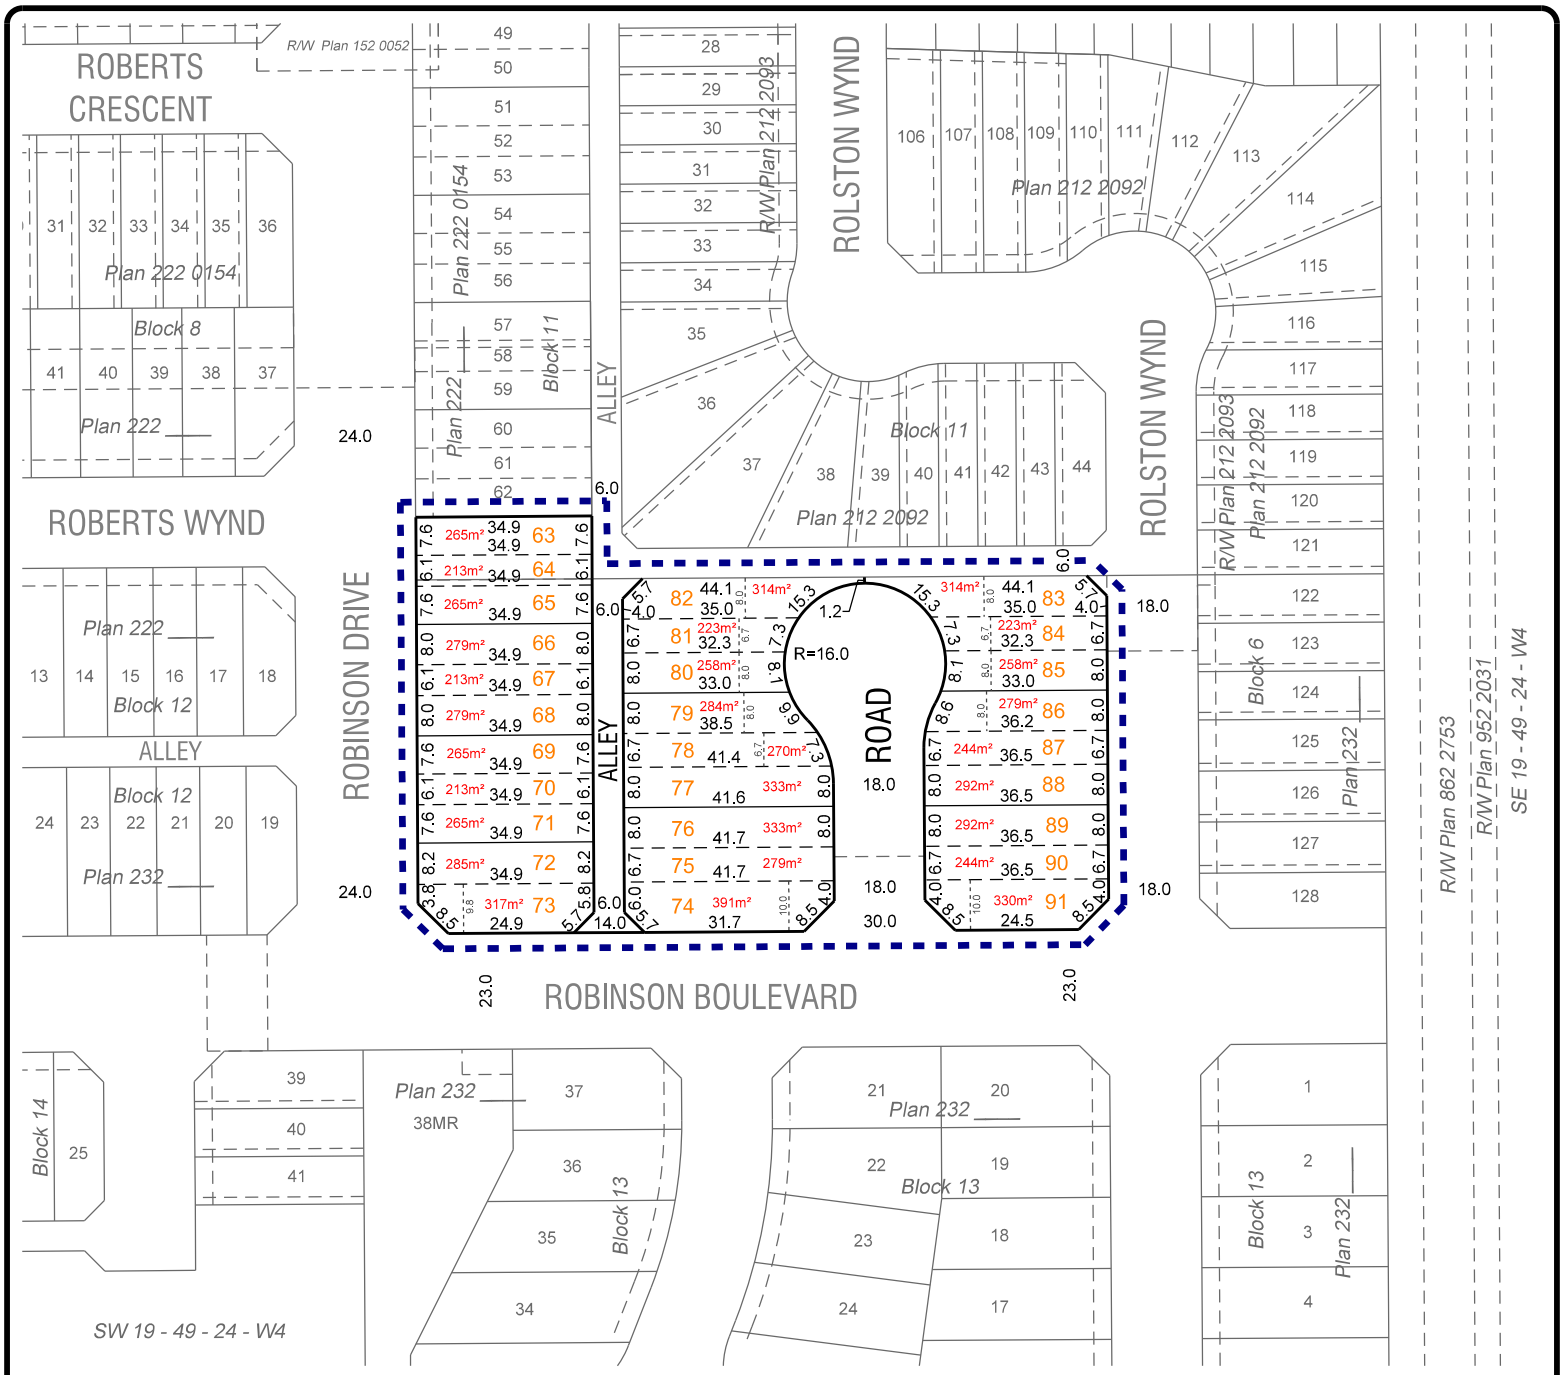

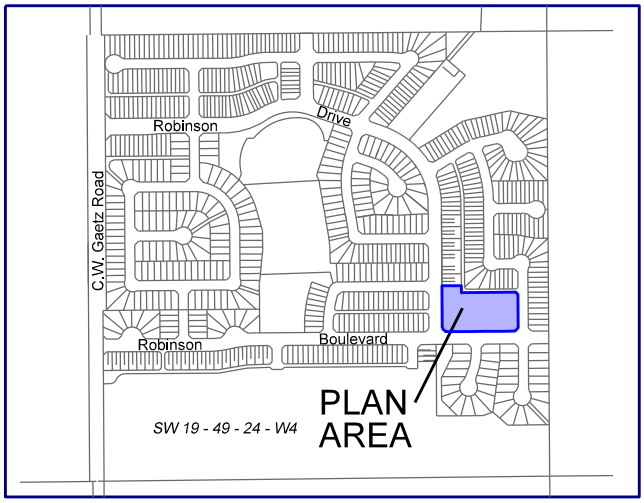

Location Plan N.T.S.

Residential Area -	0.81ha
Road/Alley Area -	0.19ha
Total -	1.00ha

Note:
- All Road Corner Cutoffs are 6.0 x 6.0m.
- All Lane Corner Cutoffs are 4.0 x 4.0m.
- Proposed Lot Numbers Shown are Potential Future Legal Lot Numbers and are Subject to Change

APPROVED

DIRECTOR OF PLANNING & ECONOMIC DEVELOPMENT

File No: PLSDA202200904 Date: May 16, 2023

CITY OF LEDUC SUBDIVISION AUTHORITY

Approval valid for twelve months • Subject to conditions

PROPOSED SUBDIVISION
ROBINSON

Part of SW 19 49 24 W4
CITY OF LEDUC

SUBDIVISION BOUNDARY CONTAINING
APPROX. 1.00ha AND 29 MUR LOTS

1:1500
December 22, 2022
157105000b11 - Stage 15.dgn

Scheffer Andrew Ltd.
Planners & Engineers